Drawing Number
142797-624-00-WBS2-DRG-S-CV-230100 A01

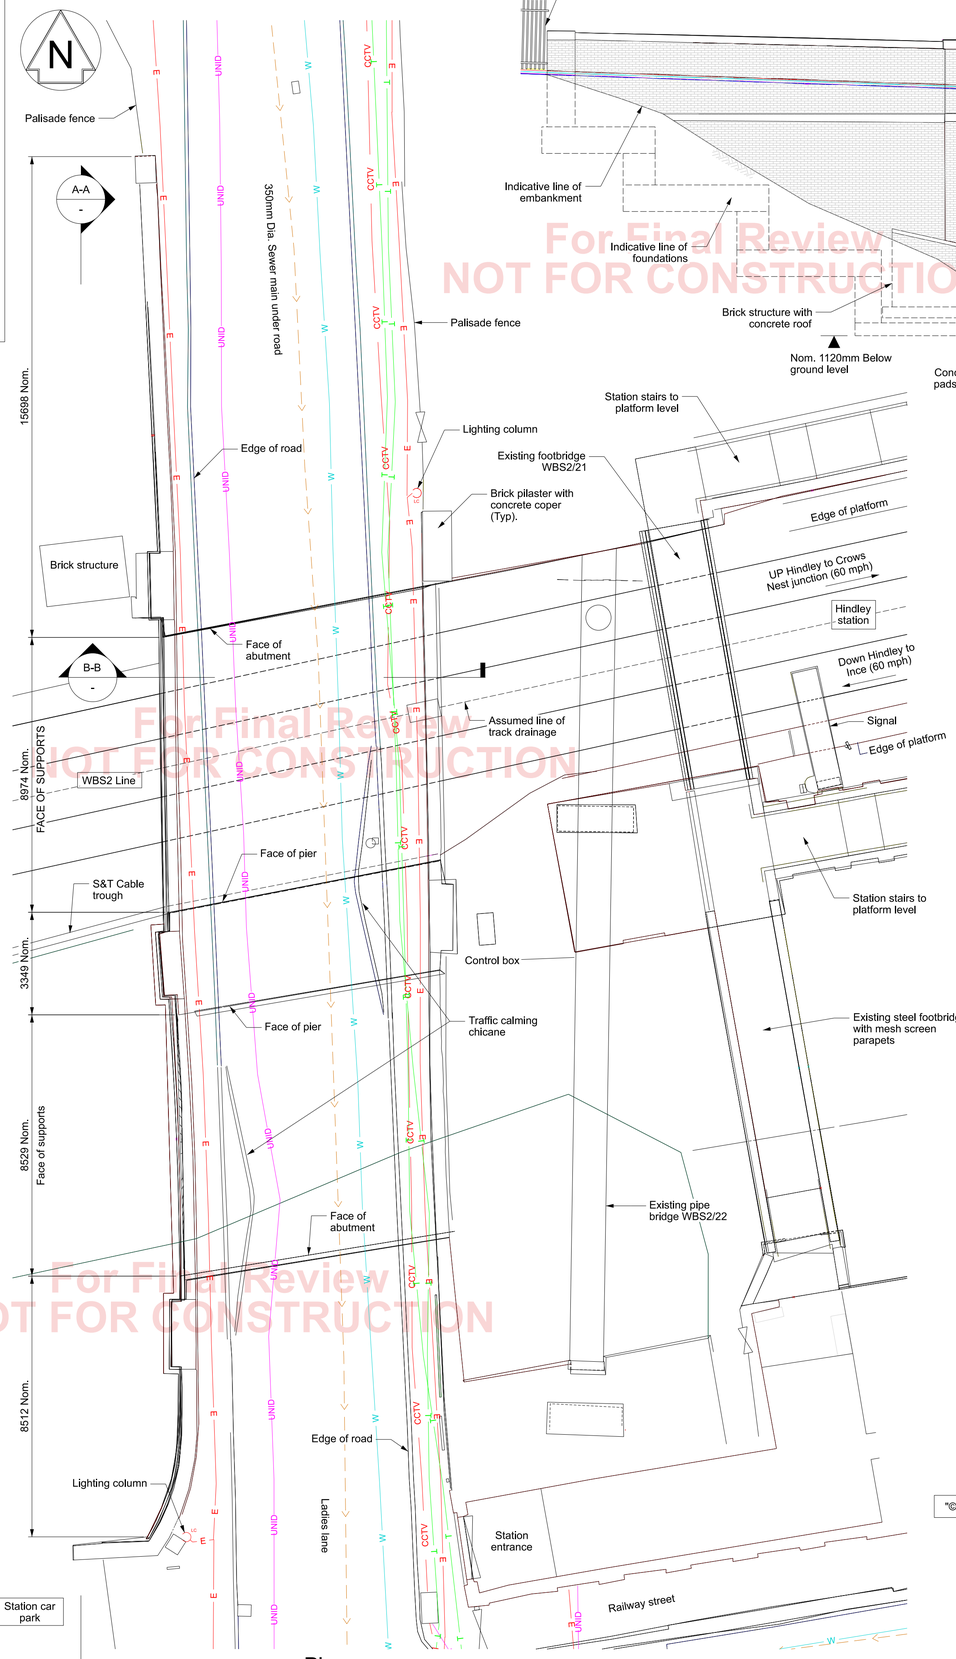

Plan
Scale 1:100

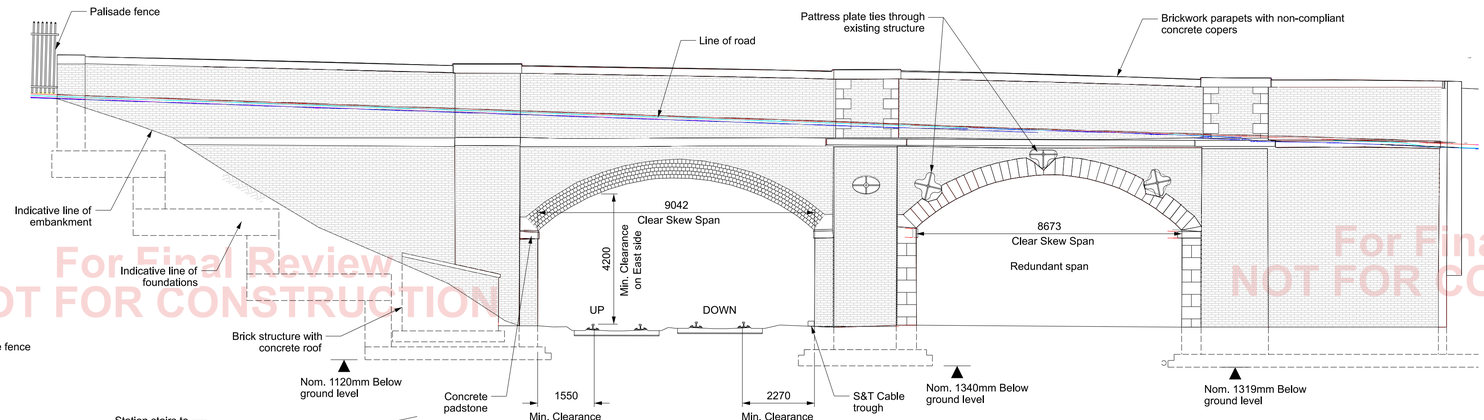

Elevation A-A
Scale 1:100

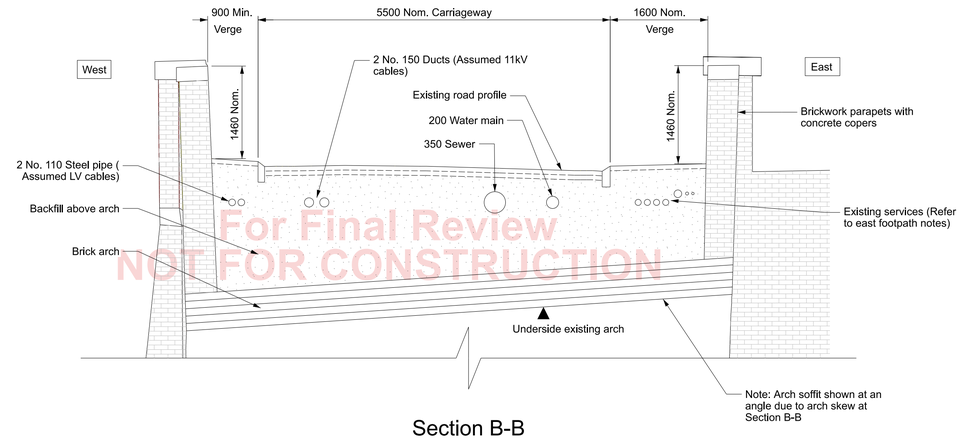

Section B-B
Scale 1:50

Location Plan
Scale N.T.S

"© Crown copyright and database rights 2020 Ordnance Survey 0100040692"

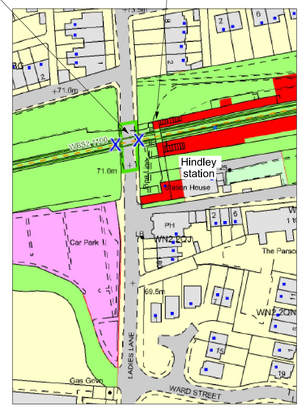

Marlin Plan
Scale N.T.S

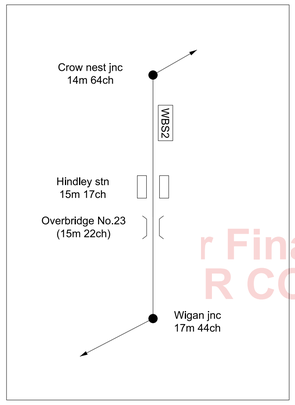

Topological Plan
Scale N.T.S

0 1 2 3 4 5m
SCALE 1:50

0 2 4 6 8 10m
SCALE 1:100

Legend/Notes

1. All dimensions are in millimetres unless noted otherwise.
2. All levels are in metres u.n.o and are relative to ordnance survey datum.
3. All dimensions shown are nominal and are based upon site measurement and topographical survey carried out in 2021.
4. This drawing to be read in conjunction with drawing 142797-624-00-WBS2-DRG-S-CV-230200 - Proposed General Arrangement.
5. This drawing to be read in conjunction with site report document and Form A document reference 142797-624-00-WBS2-rep-c-cv-230700.

Service details

West footpath

2 No. 110mm Dia. Steel pipe (Assumed to carry electricity northwest cables - 2 No. LV).

Carriageway

2 No. 150mm Dia. uPVC Ducts (Assumed to carry electricity northwest cables - 2 No. 11kV).

1 No. 350mm Dia. Clay - United utilities sewer main.

1 No. 200mm Dia. Steel - United utilities water main.

East footpath

1 No. 180mm Dia. Yellow uPVC duct (Assumed to be National Grid Lp gas main)

1 No. 125mm Dia. Cast iron pipe (Assumed to be National Grid Lp gas main)

1 No. 125mm Dia. Steel pipe (Assumed to carry 11kV electricity cable)

2 No. 100mm Dia. Green uPVC Ducts (Assumed to carry bt).

2 No. 100mm Dia. Clay pipes

Services information has been reproduced from buried services information and slit trenches completed in november 2014.

Rev	Date	Description of Revisions	Drawn	Chkd	Appr
P01	01/08/22	First Issue	DS	DS	
P02	24/08/22	For Form A Approval	AD	LB	DS
A01	24/08/22	For Form A Approval	AD	LB	DS

Status: Fit for Internal Review & Comment
Suitability: S3

NetworkRail

Authorised | Signed | Date

Contractor(s): Buckingham Group Contracting Ltd

Location: CROW NEST JN - WIGAN WALLGATE JN (LOSTOCK-PEMBERTON LINE

Type: Drawings | Sub-type:

Role: Structural Engineer | Sub-Role: Civil Engineering Structures

Zone: None Specific

Phasing | Project Stage

Project: North West and Central

Contract No.: 142797

Contract Title: Wigan to Bolton Electrification

Drawing Title: WBS2 - 23 Ladies Lane Existing General Arrangement

Designed		Signed	Date 24/08/22
Drawn	A.Dutton	Signed Electronically Signed	Date 24/08/22
Checked	L.Barraclough	Signed Electronically Signed	Date 24/08/22
Approved	D.Smaller	Signed Electronically Signed	Date 24/08/22

Scale(s): As Shown
ELR & Mileage: 15.0483 to 0
Alternative Reference
Sheet of
Drawing Number: 142797-624-00-WBS2-DRG-S-CV-230100
Revision: A01

Sheet Size A1 594 x 841

For Final Review NOT FOR CONSTRUCTION
PDF Created: 24-AUG-2022 - 11:47 - Valid only at time of creation